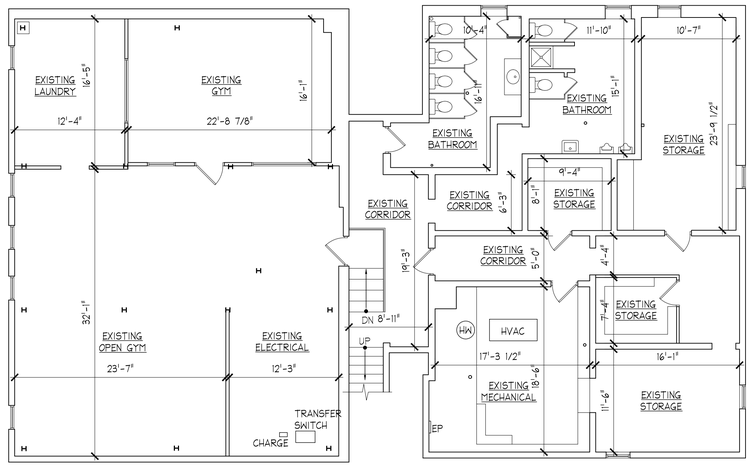

1 EXISTING BASEMENT PLAN
EX-1.0 SCALE: 1/8"=1'-0"

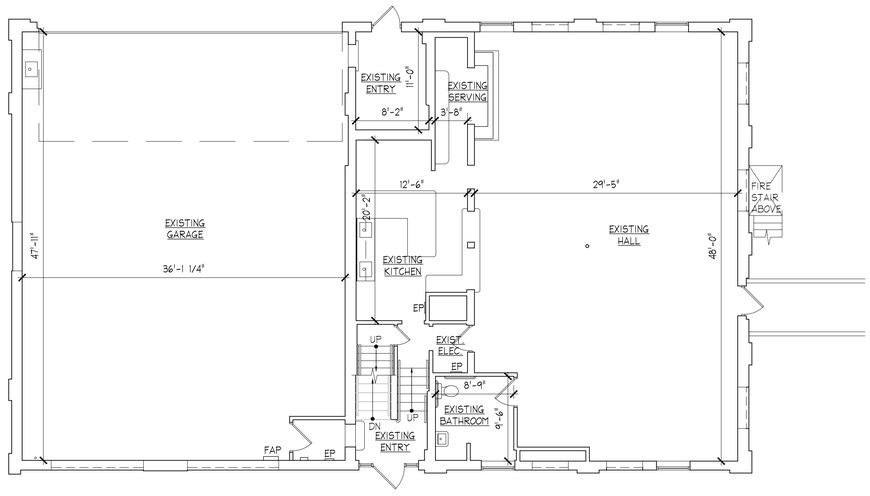

2 EXISTING FIRST FLOOR PLAN
EX-1.0 SCALE: 1/8"=1'-0"

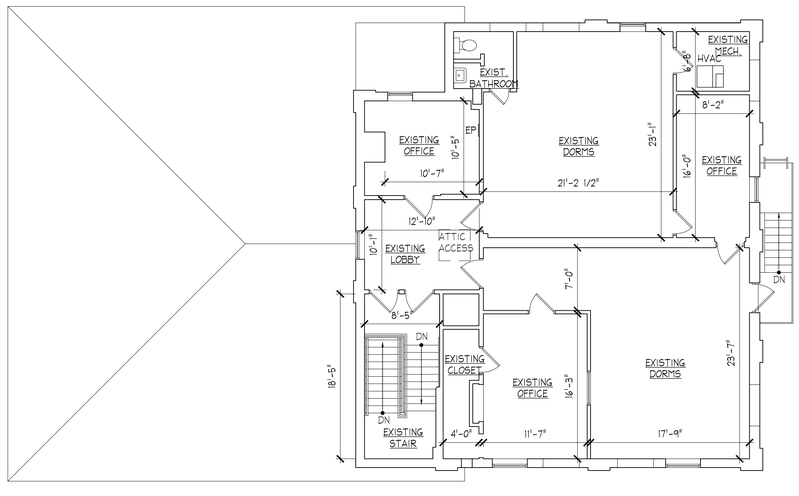

3 EXISTING SECOND FLOOR PLAN
EX-1.0 SCALE: 1/8"=1'-0"

STUDIO 513 ARCHITECTS LLC

513 WOODLAND AVE
CHERRY HILL, NJ 08002
(T) 609.923.0659

seal/signature

BRAD BARKER, A.I.A., LEED AP BD+C
REGISTERED ARCHITECT
N.J. LIC. 21AI01977300
PA LIC. RA407695

BRAD BARKER, A.I.A.,

consultants

item	date
CLIENT REVIEW	2024-6-17

drawn by: BB checked by: BB

project name

FIREHOUSE

project location

BLOCK 300, LOT 12
18 NEW ST
CROSSWICKS, NJ 08515

sheet title

EXISTING BASEMENT, FIRST FLOOR AND SECOND FLOOR PLAN

EX-1.0