RED ARROWS: Bedroom -> Closets -> Master Bathroom

<-- OFFICE SIDE (4 BEDROOMS) -->

<-- DORMS SIDE (MASTER SUITE) -->

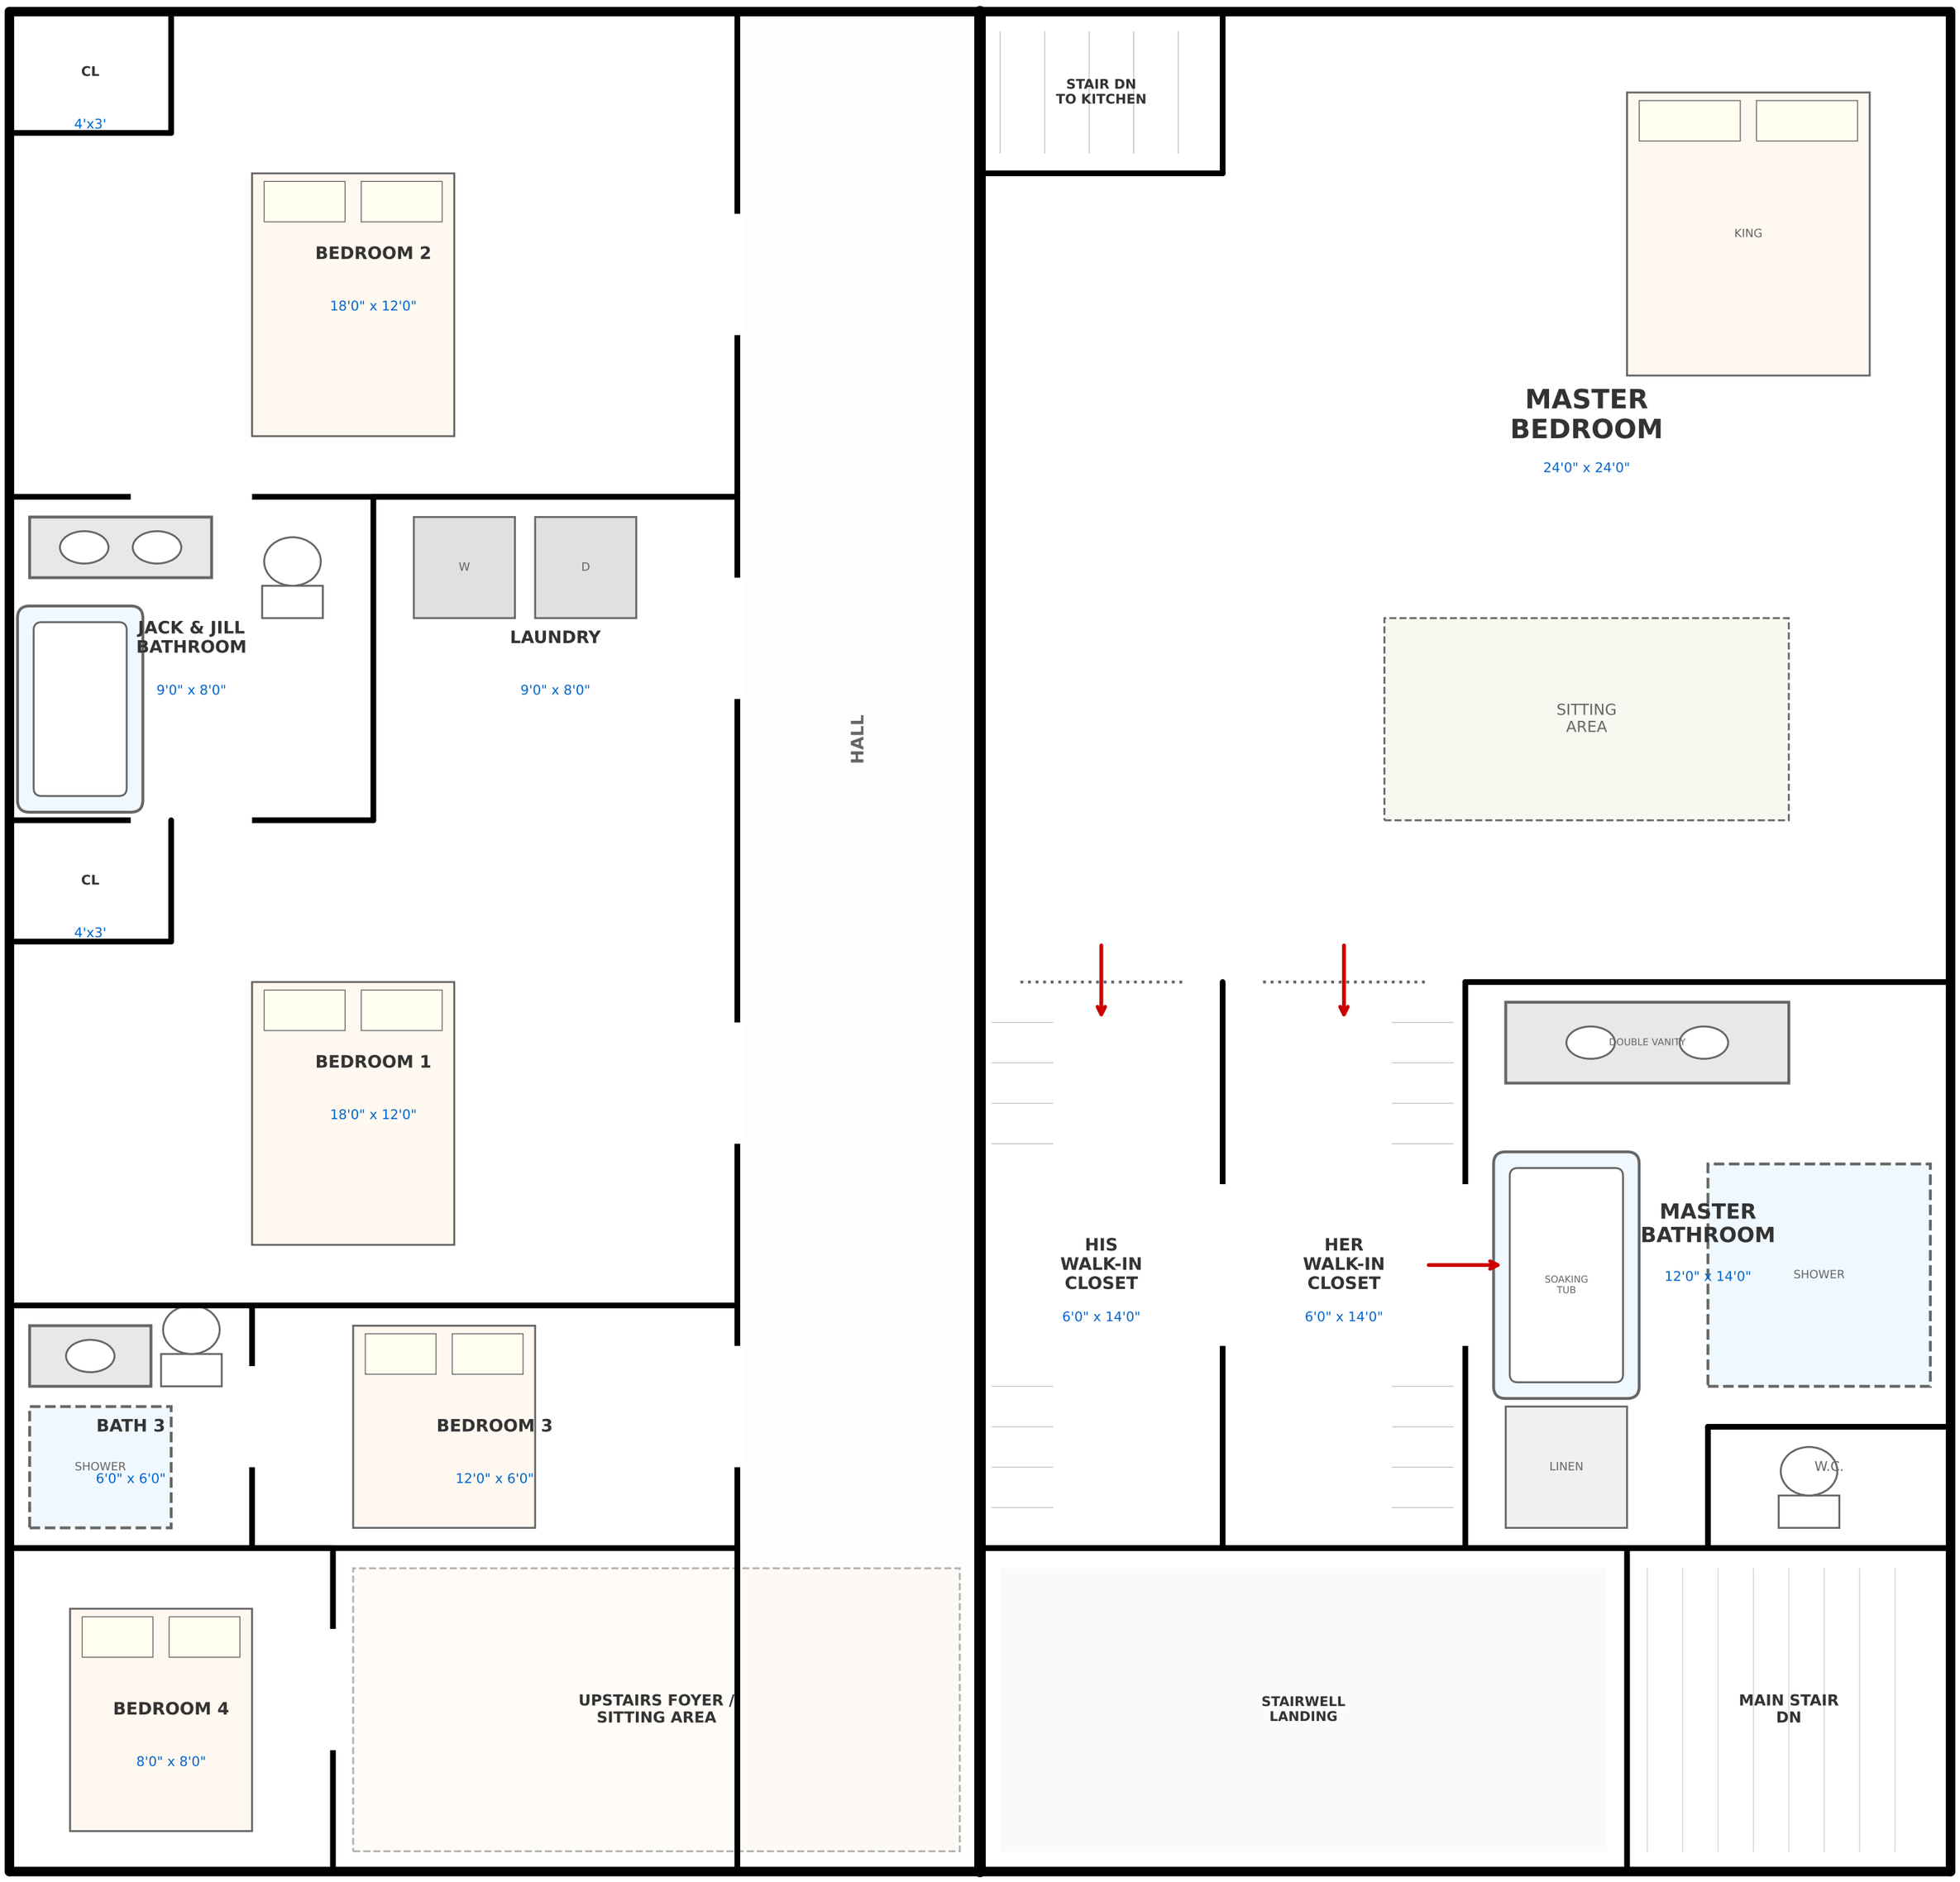

^ CENTRAL LOAD-BEARING WALL ^

LEGEND:

- Load-bearing wall
- Exterior wall
- Interior wall
- Walk-through flow

10'-0"

PROPOSED SECOND FLOOR PLAN -- V6

FIREHOUSE -- 18 NEW ST, CROSSWICKS, NJ 08515

Block 300, Lot 12 | Revised Layout | March 28, 2026